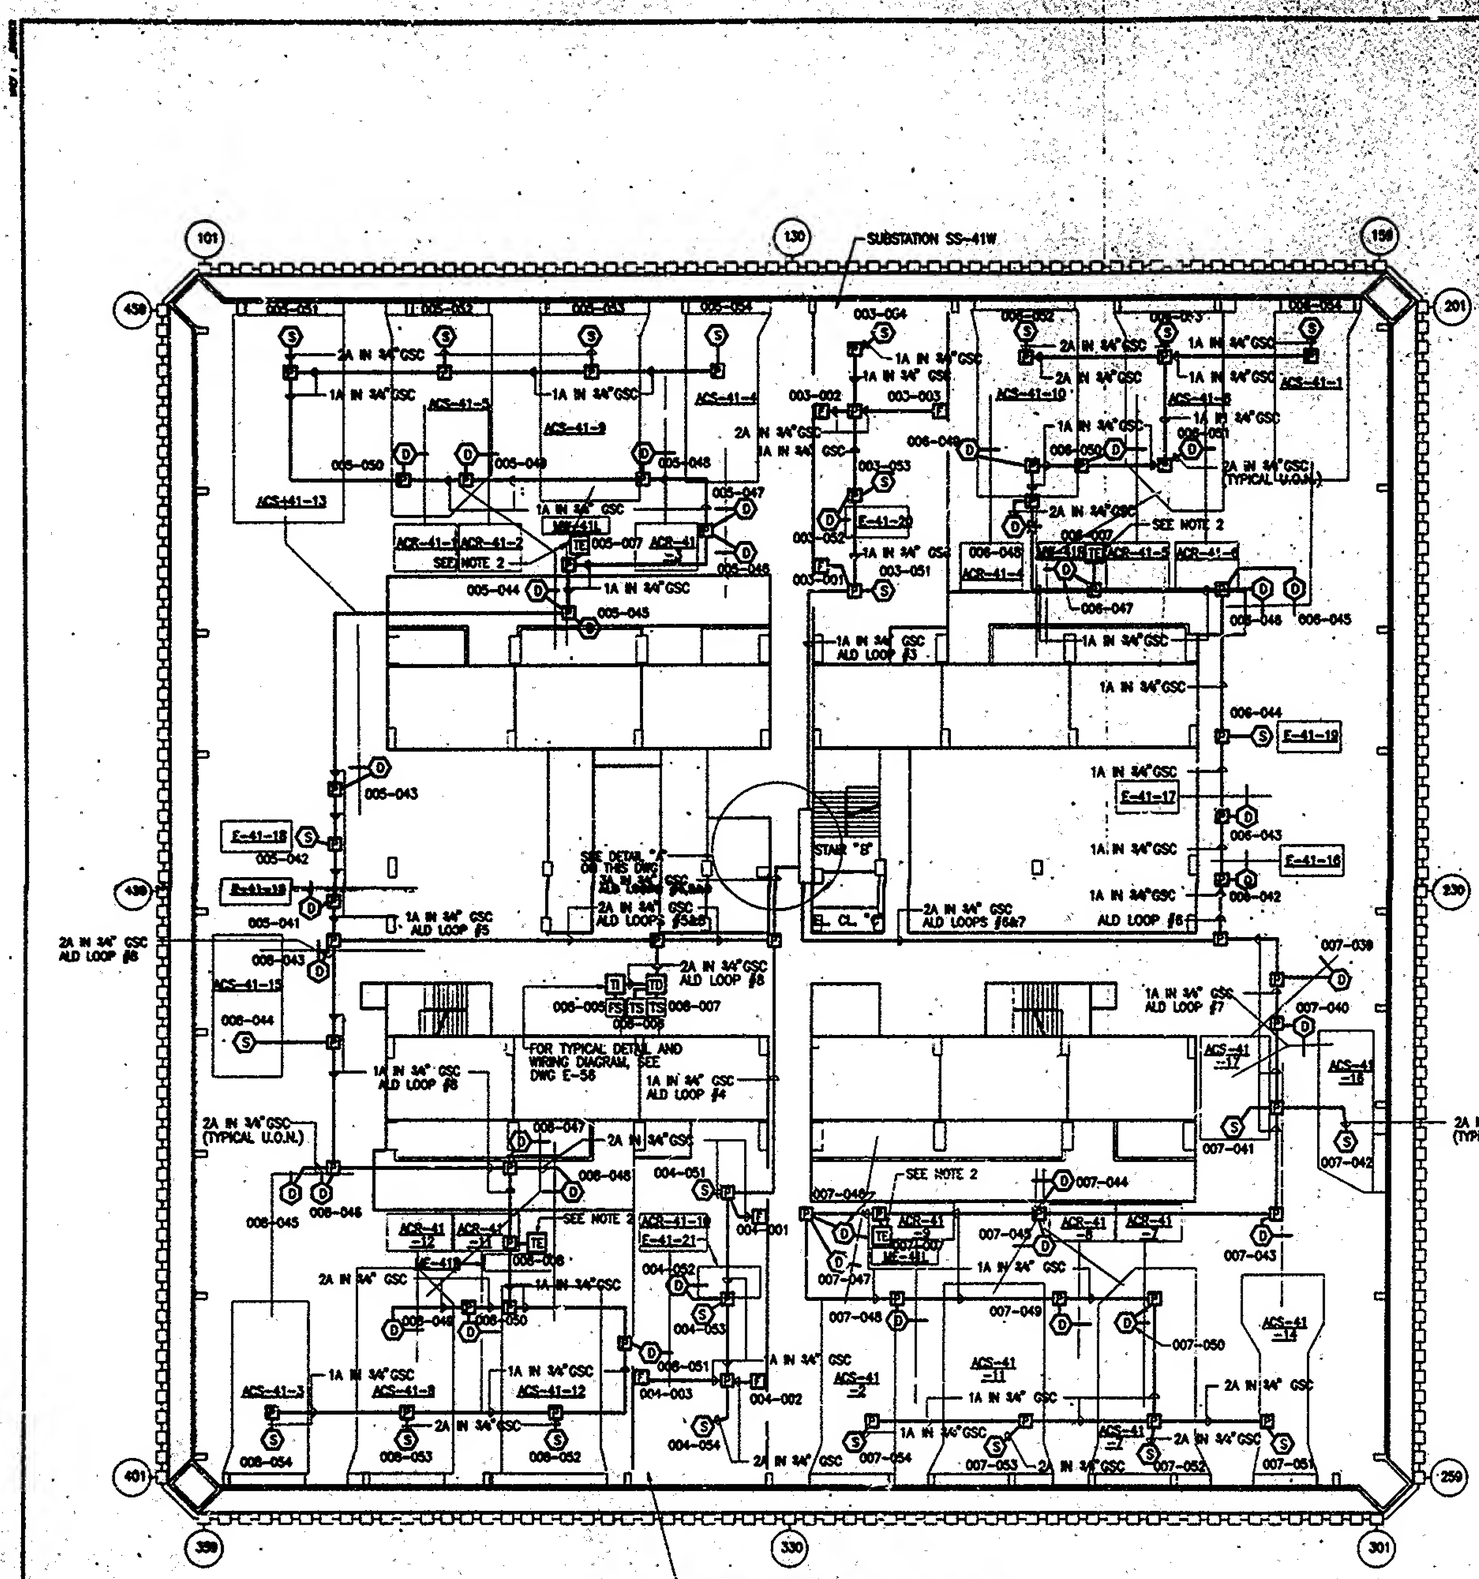

2 WTC 41th FLOOR MER PLAN

0 16 32
SCALE IN FEET

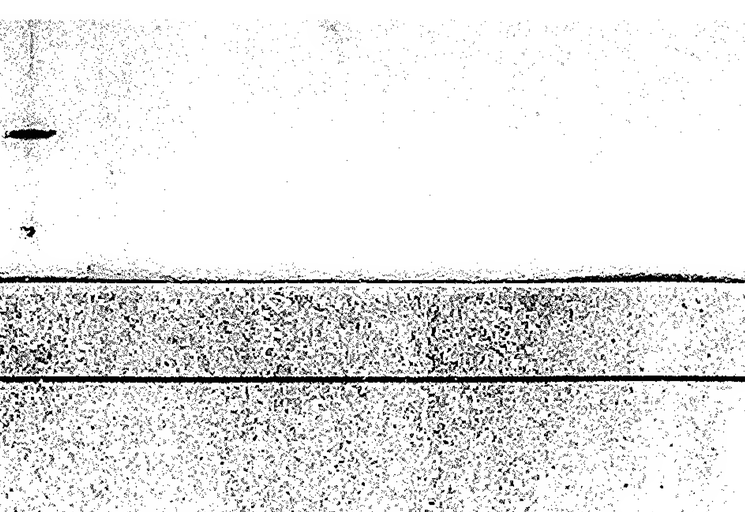

ELEVATION A-A

N.T.S.

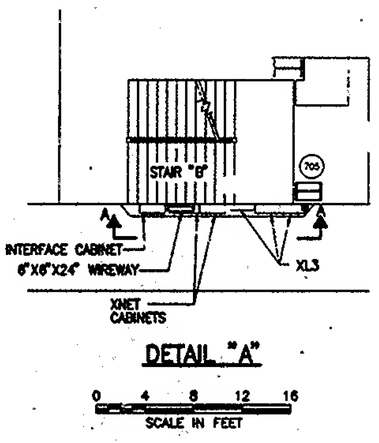

DETAIL "A"

0 4 8 12 16
SCALE IN FEET